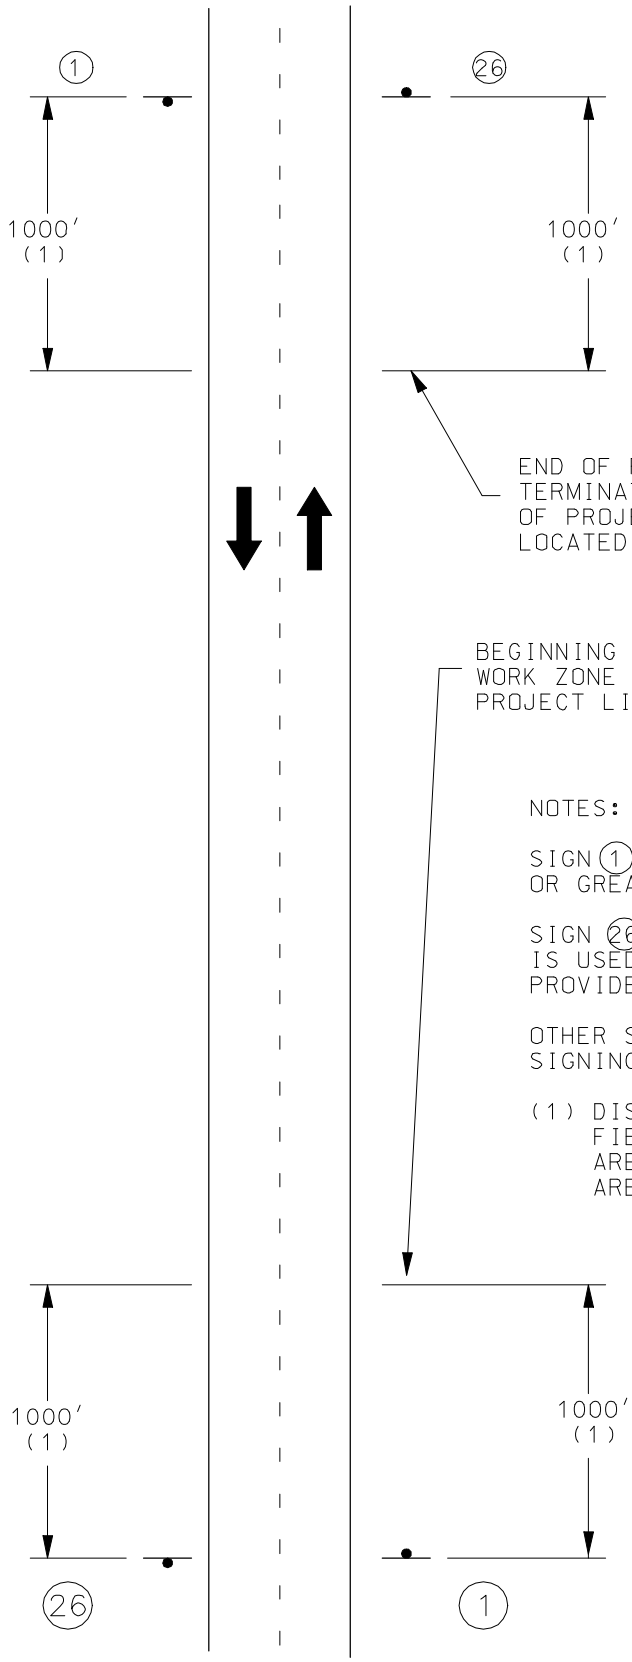

NOTES:

SIGN 1 IS ONLY REQUIRED ON PROJECTS OF 2 MILES OR GREATER IN LENGTH.

SIGN 26 IS USED ON ALL PROJECTS WHERE SIGN 1 IS USED.
PROVIDE SIGNS ON RIGHT SIDE ONLY.

OTHER SIGNS SUCH AS DETOUR OR ALTERNATE ROUTE SIGNING MAY BE USED OUTSIDE THE PROJECT LIMITS.

(1) DISTANCE MAY BE ADJUSTED ACCORDING TO FIELD CONDITIONS. WHERE TRAFFIC BACKUPS ARE EXPECTED BEYOND THE ADVANCE WARNING AREA, ADDITIONAL SIGNING MAY BE NEEDED.

Beginning and End of Project

Figure 616.1.4