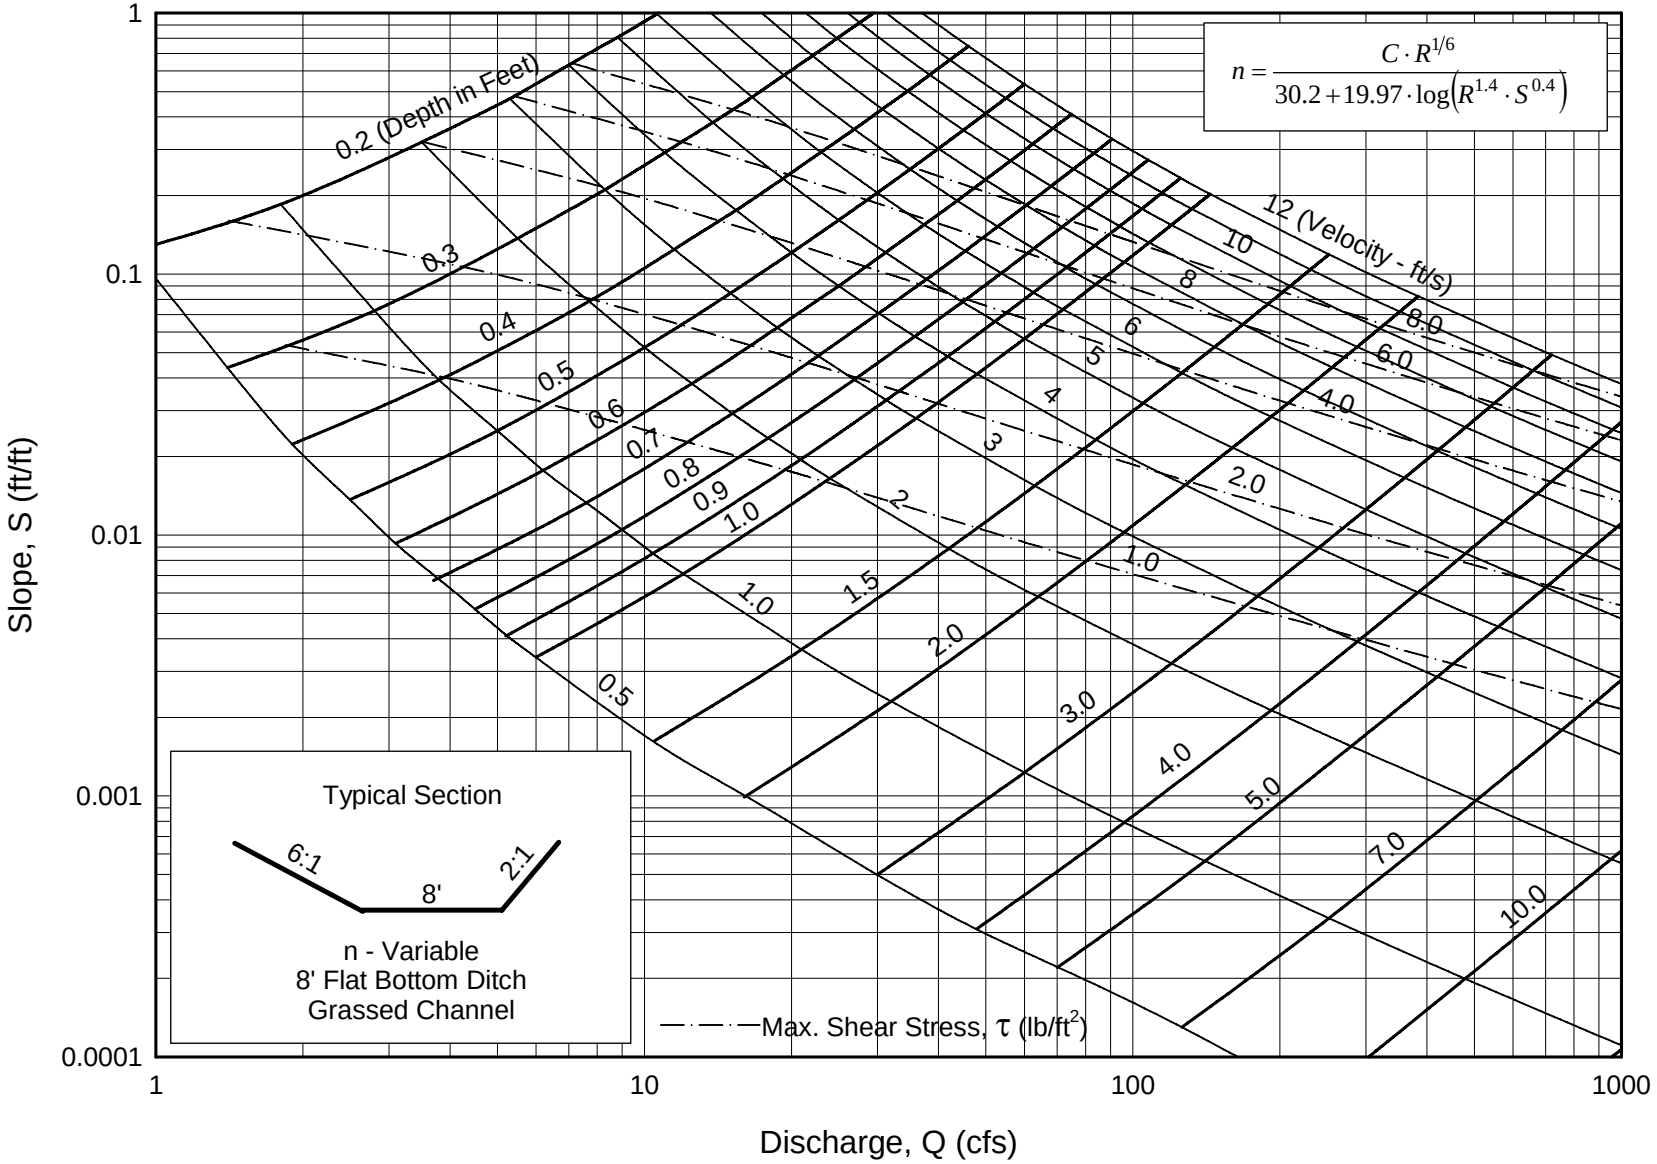8 Ft. Grassed Channel Chart - 6:1, 2:1