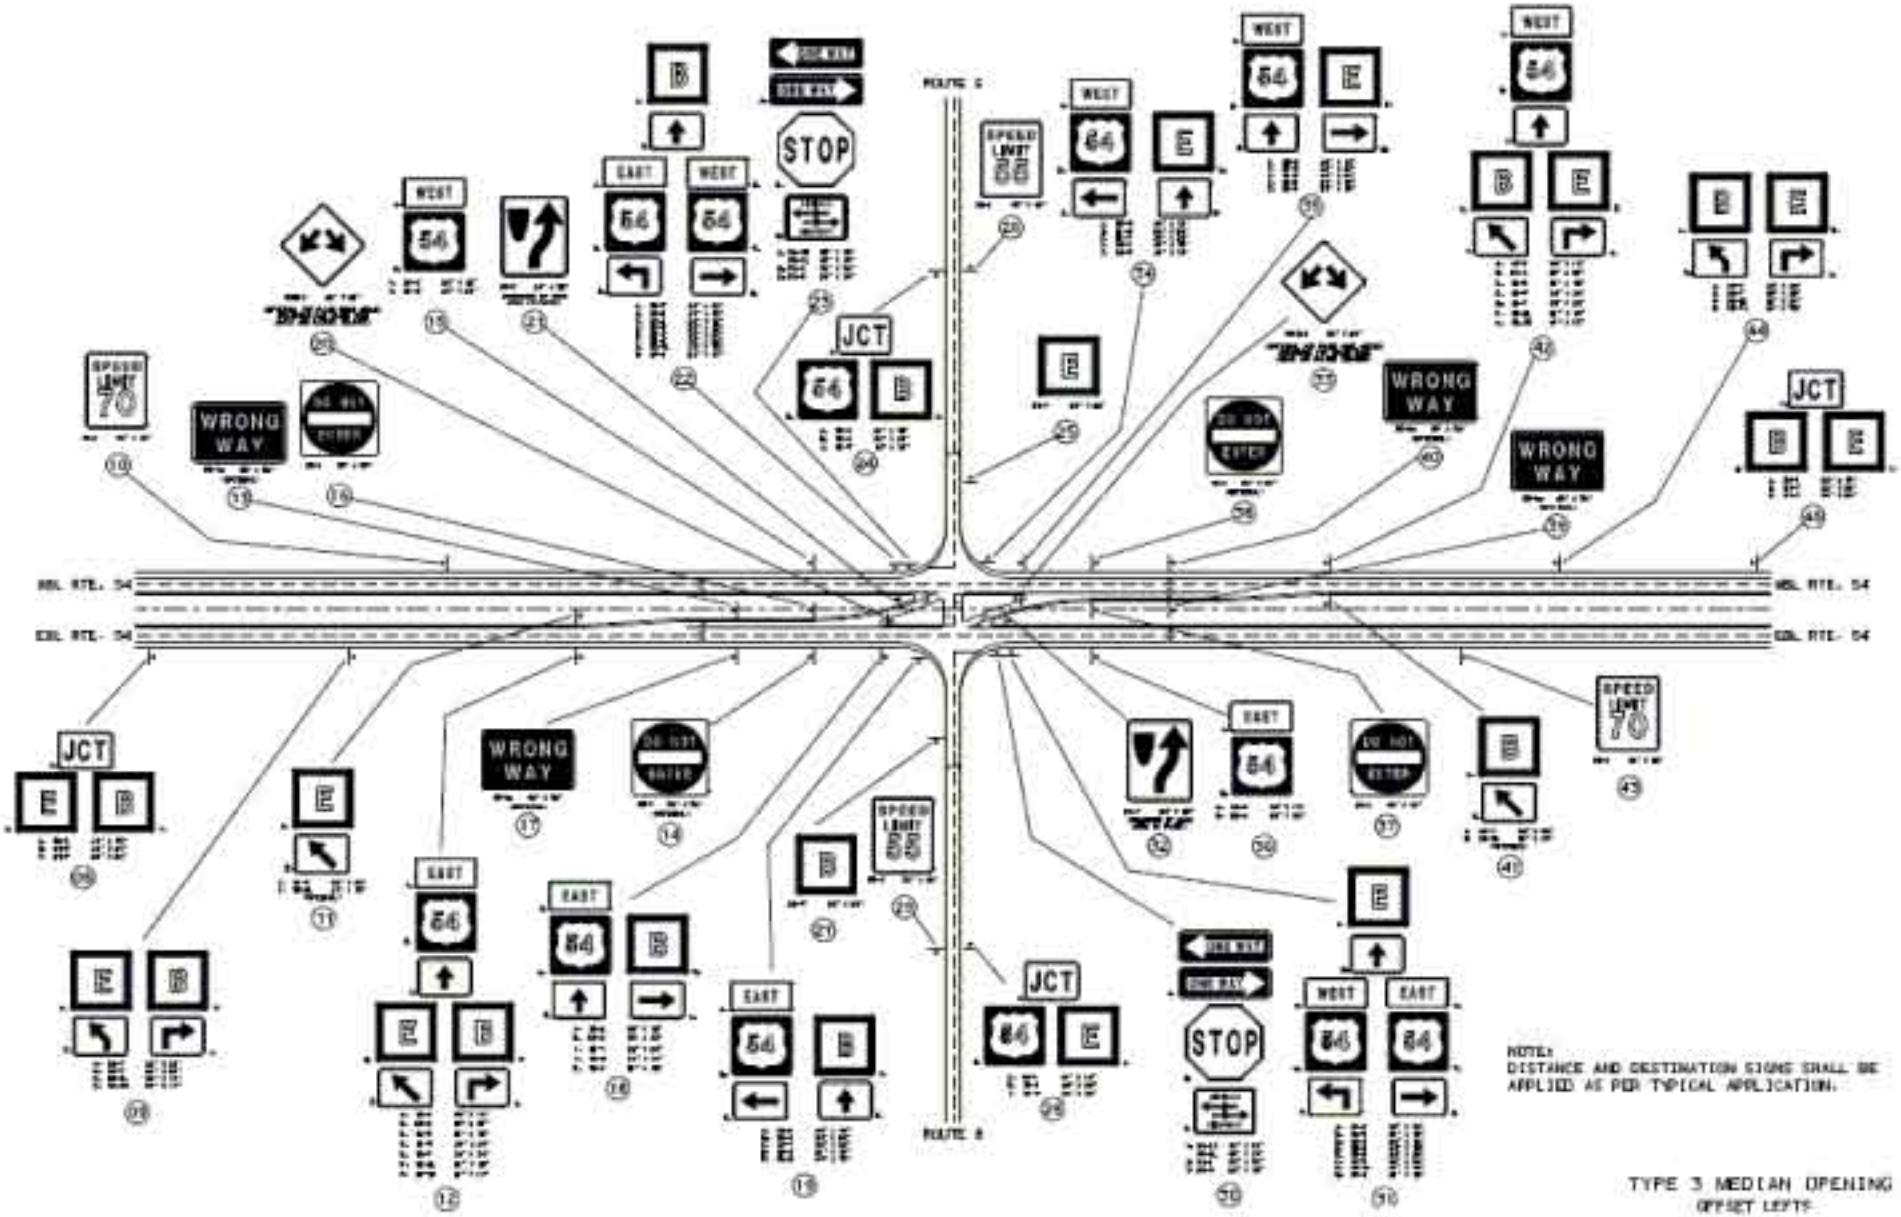

NOTE:
DISTANCE AND DESTINATION SIGNS SHALL BE APPLIED AS PER TYPICAL APPLICATION.

TYPE 3 MEDIAN OPENING
OFFSET LEFTS